


MONUMENT RECORD

STATE OF INDIANA-COUNTY OF MONROE


Section: 27, Township: 8 NORTH, Range: 2 WEST,

Monument Description & Remarks: 1" PIPE FLUSH IN CENTERLINE OF ROAD

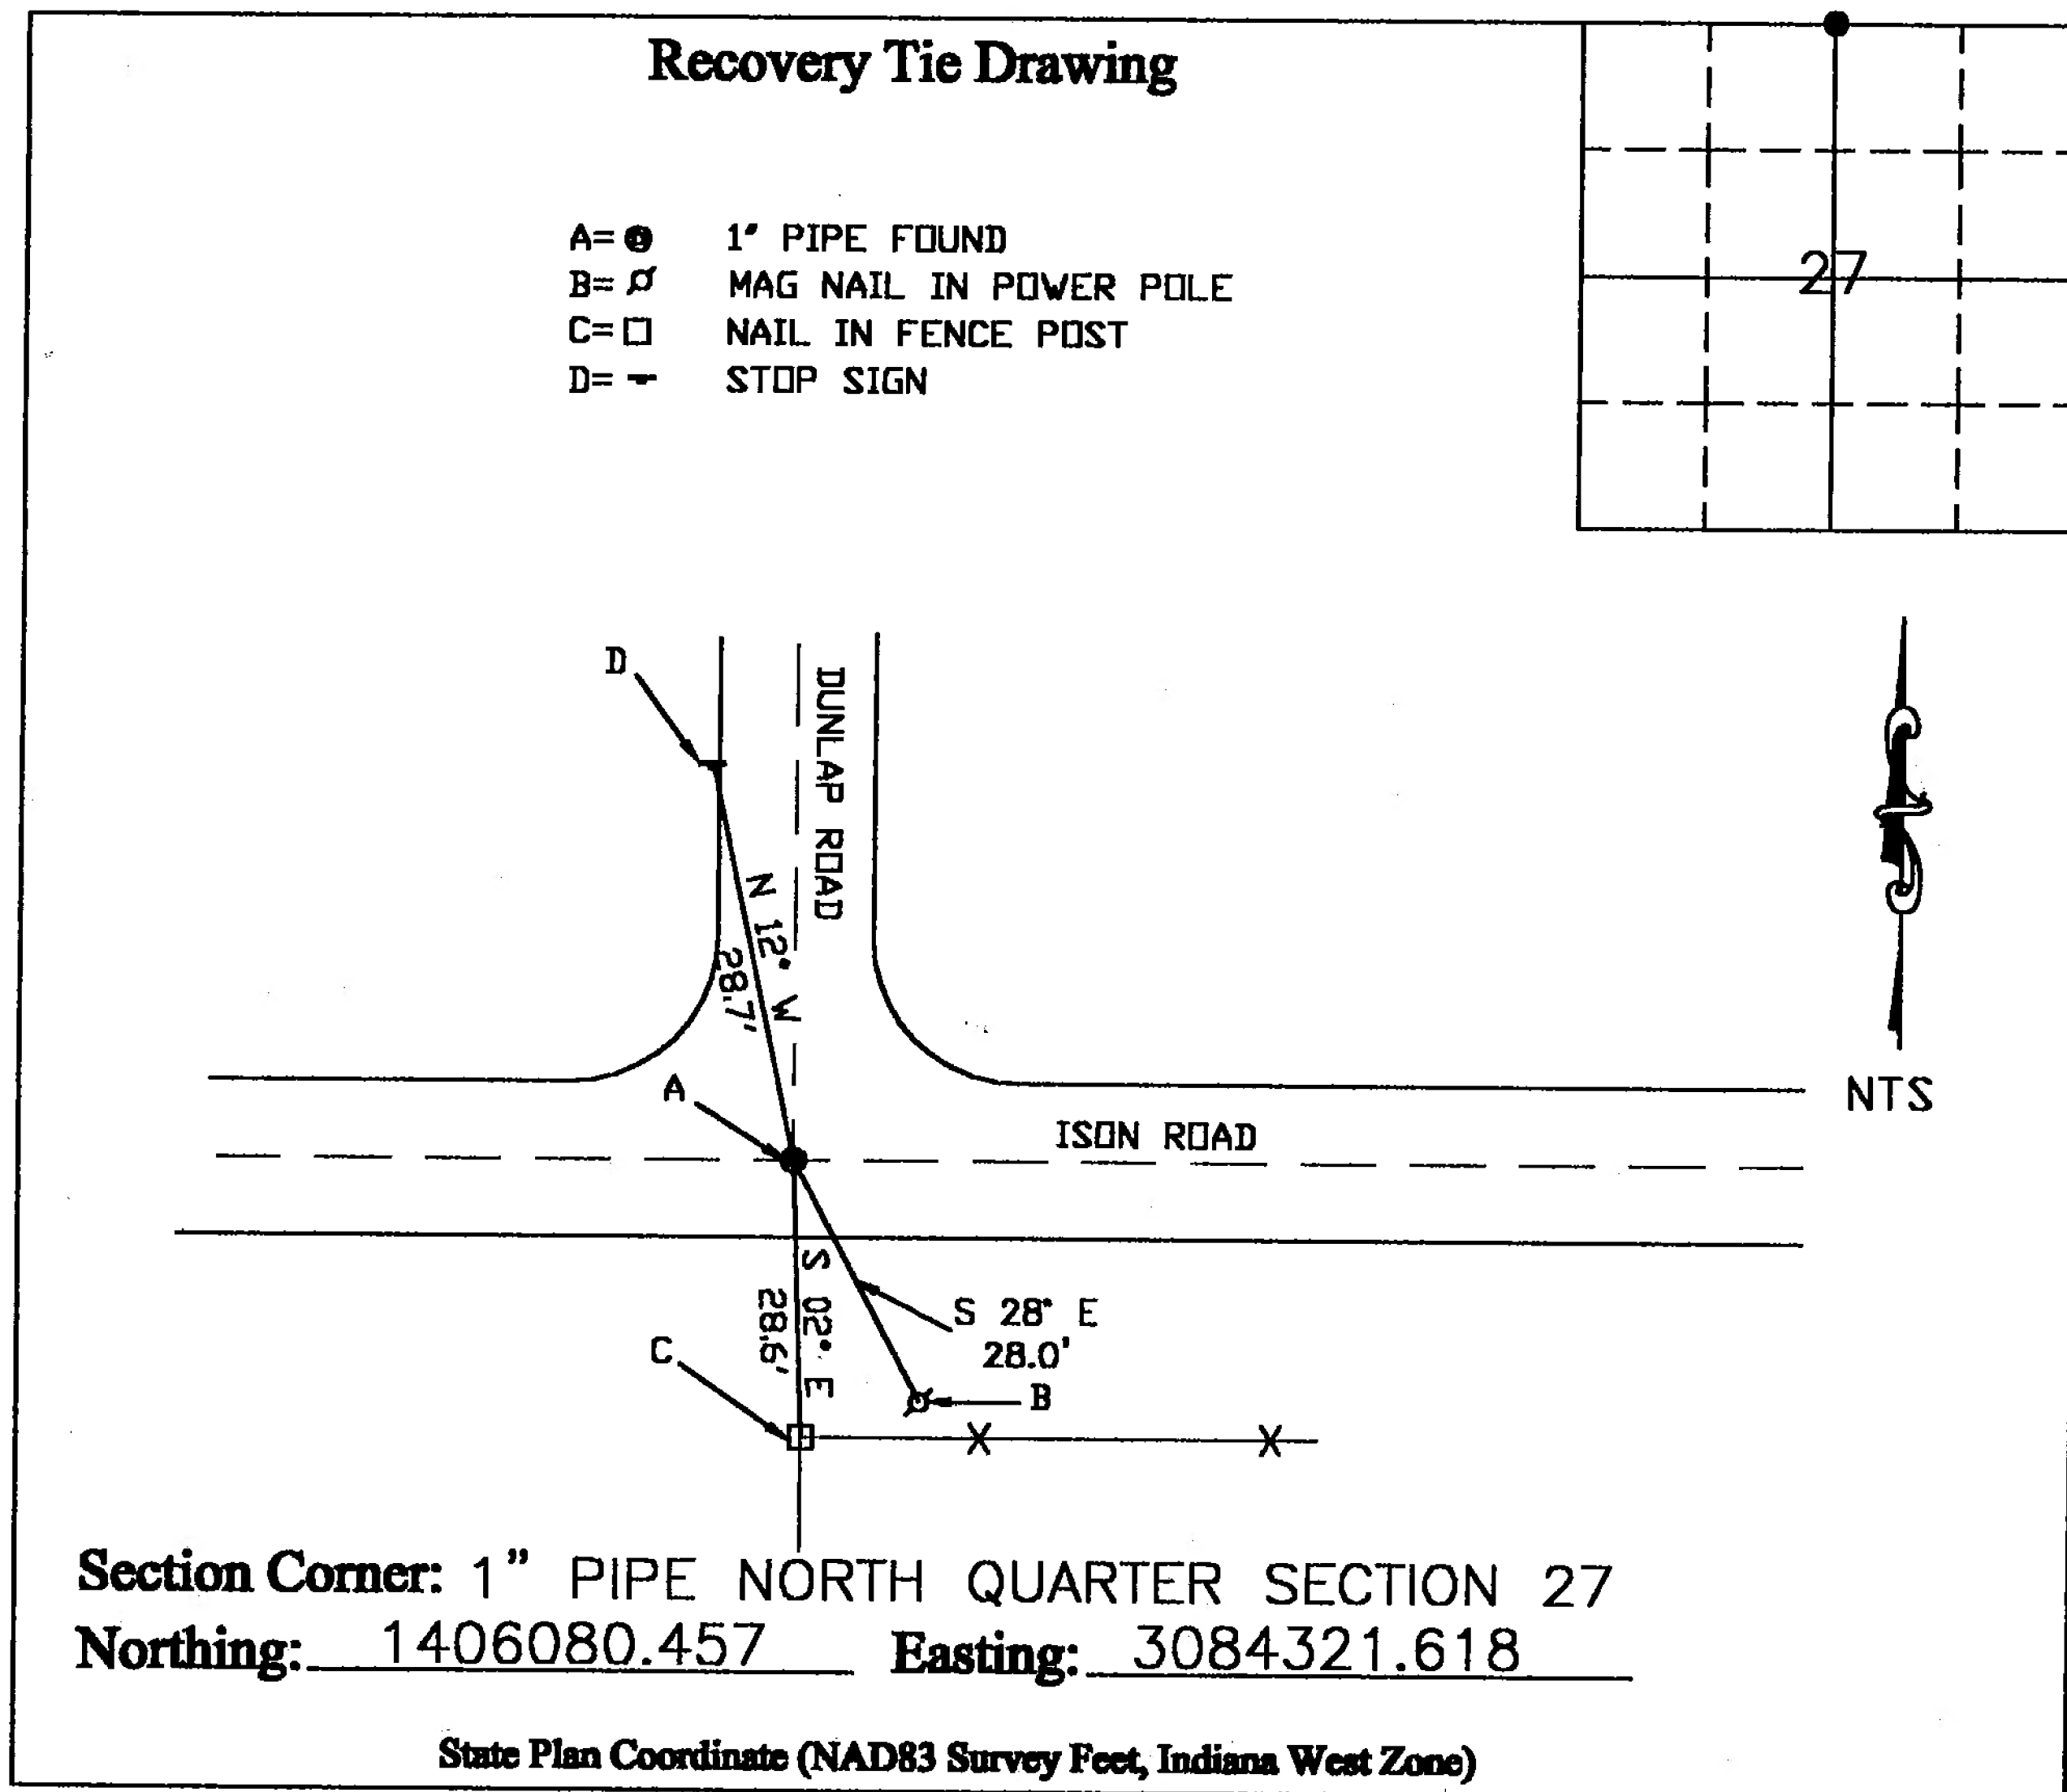

I, Eric Lee Deckard, here by certify that this document was prepared under my direction in accordance with the provisions of Section 17-3-64-4 through 17-3-64-8 of the Indiana Code, being Acts of 1965, Chapter 319; this 8th day of OCTOBER, 2004 A.D.
 Completed by Steven V. Farkas, Monroe County Surveyor

Eric L. Deckard
 Indiana Registered Land Surveyor No. LS 29900012

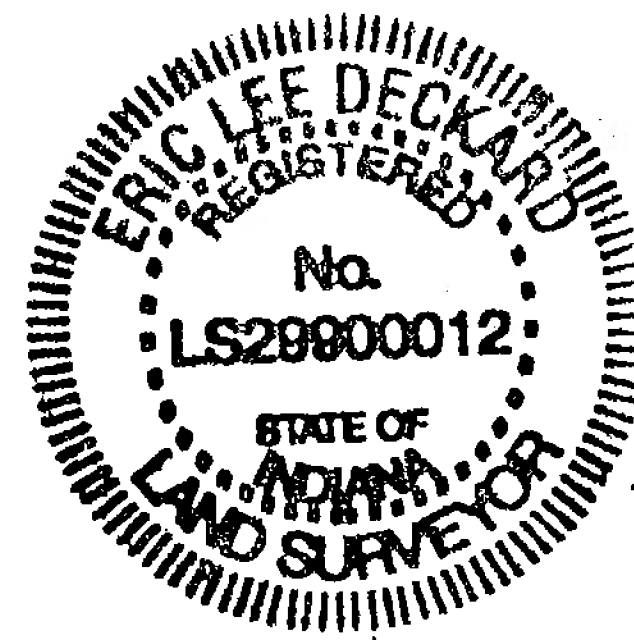

MONUMENT RECORD

CORNER I.D.

0 - 17



STATE OF INDIANA - COUNTY OF MONROE

SECTION 27, TOWNSHIP 8 NORTH, RANGE 2 WEST

MONUMENT DESCRIPTION & REMARKS

PIPE PLACED FLUSH IN CENTERLINE OF ROAD. NOT CHECKED TO
NORTH OR SOUTH, BUT CHECK-CHAINED TO EAST AND WEST 2641.41'
TO NW AND NE CORNERS OF SECTION 27.

RECOVERY TIE DRAWING

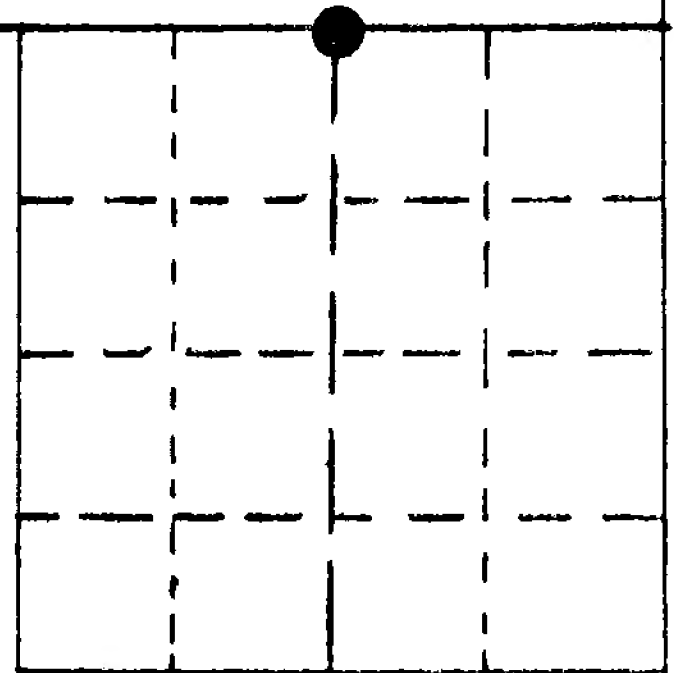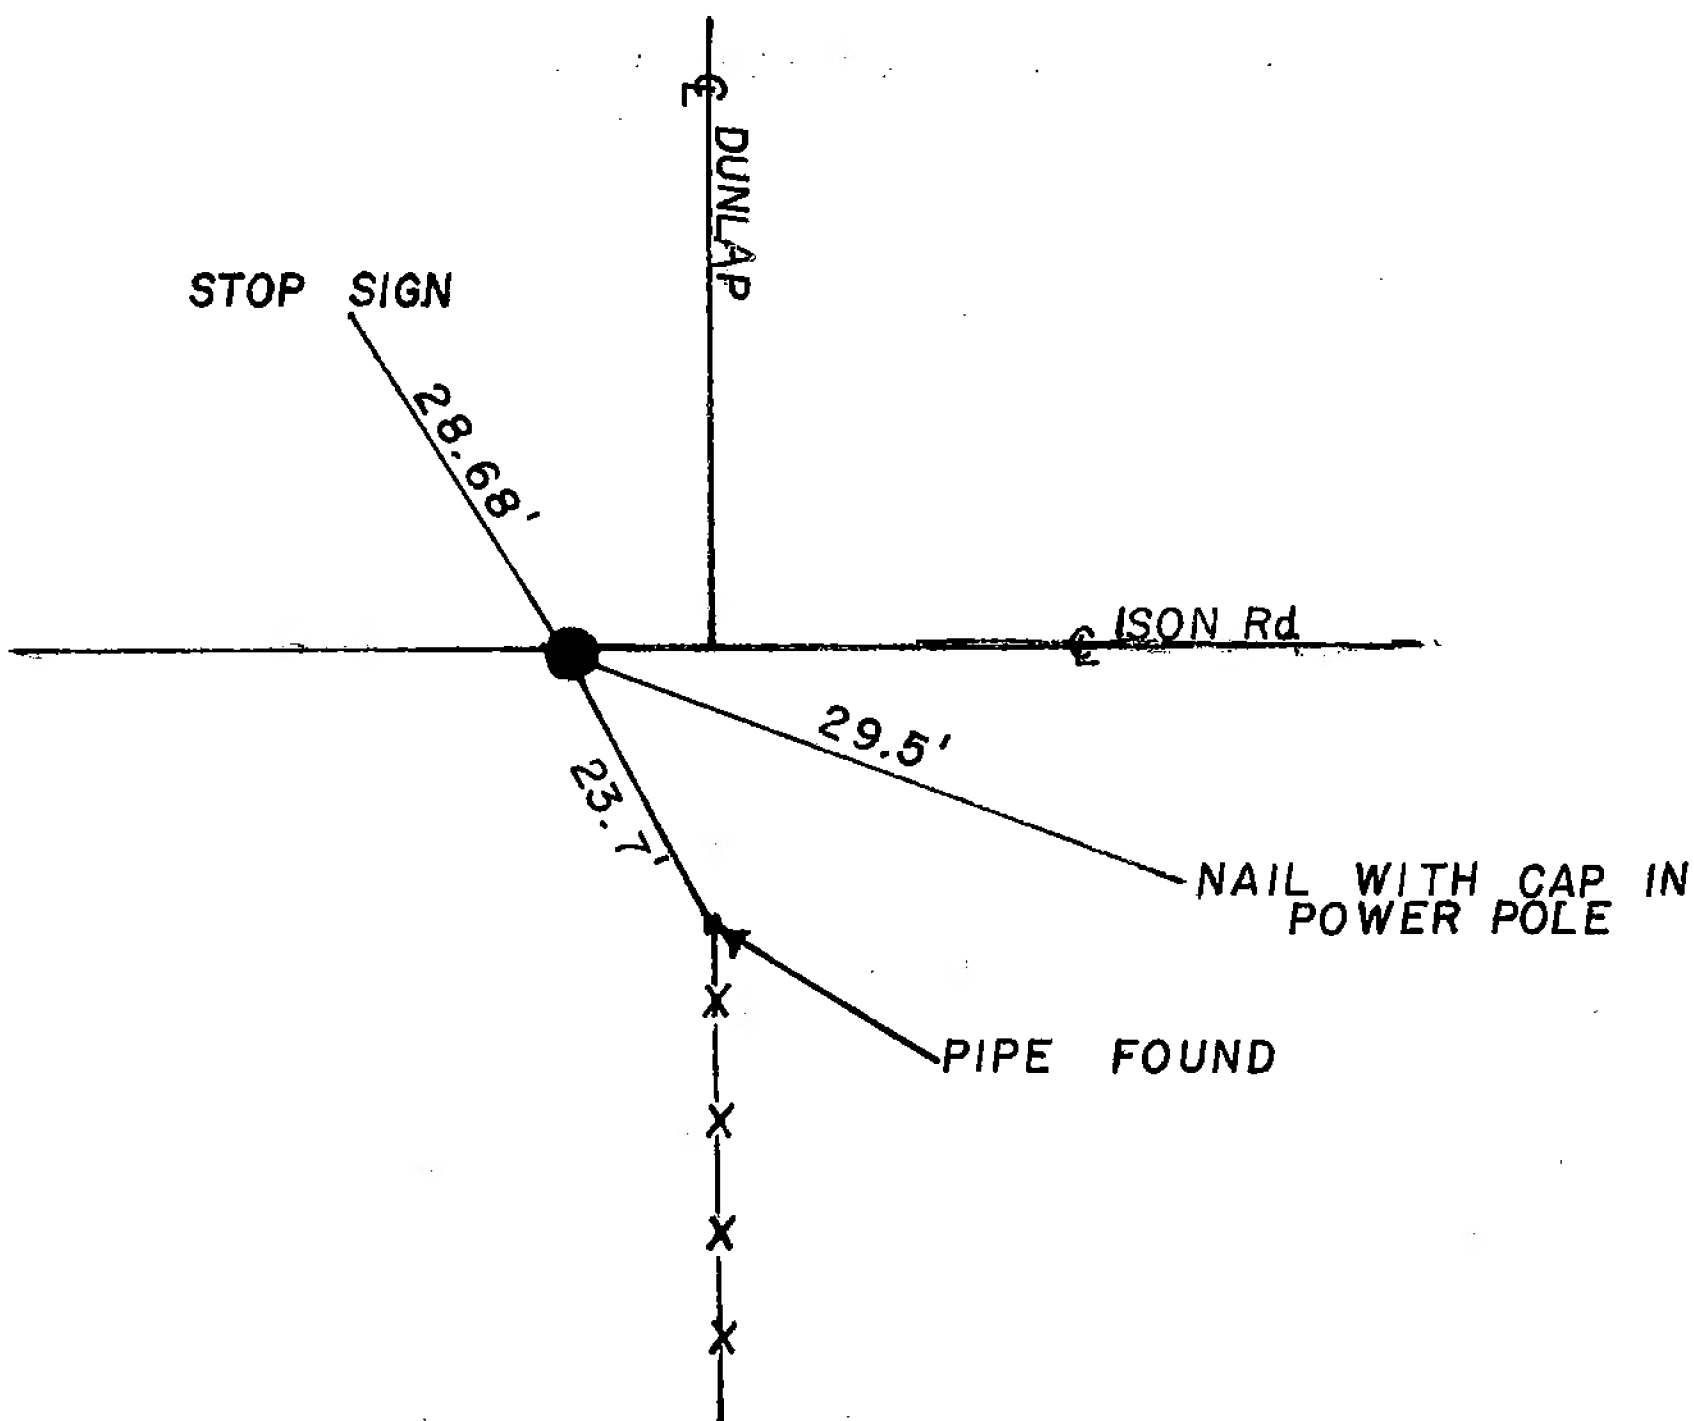

(●) AT CORNER



NOT TO SCALE

STATE OF INDIANA

COUNTY OF MONROE

I, _____ HEREBY CERTIFY THAT THIS DOCUMENT WAS PREPARED UNDER MY DIRECTION IN ACCORDANCE WITH THE PROVISIONS OF SECTION 17-3-64-4 - 17-3-64-8 OF THE INDIANA CODE, BEING ACTS OF 1965, CHAPTER 319; AND THE ABOVE DATA IS GIVEN UNDER MY HAND AND SEAL THIS _____ DAY OF _____, 19____ A.D.

SPACE
RESERVED
FOR
RECORDING
OFFICER.

INDIANA REGISTERED LAND SURVEYOR NO. _____

OR _____

UNITED STATES GOVERNMENT AGENCY

TITLE

TOWNSHIP:
VAN BUREN

CORNER I.D.

0 - 17

SECTION 27
 TOWNSHIP 8N
 RANGE 2W
RS1000 2228

#22

2641.41

2641.41

Van Bu-017

NW, NW

NE, NW

NW, NE

NE, NE

SW, NW

SE, NW

SW, NE

SE, NE

NW, SW

NE, SW

NW, SE

NE, SE

SW, SW

SE, SW

SW, SE

SE, SE

#28

#26

#34

AZIMUTH and BEARING DATUM DESCRIPTION

DATE 10-24-74 SURVEY PARTY T. Daugherty - H. Sudbury

COMMENTS Pipe placed Flush in d of Road - not checked to North or South, but check - chained to East & West.

2641.41 to NW & NE Corners of Sec 27

REFERENCE SKETCH (use back if ness.)

